4 REAR ELEVATION

SCALE: 1/4" = 1'-0"

3 FRONT ELEVATION

SCALE: 1/4" = 1'-0"

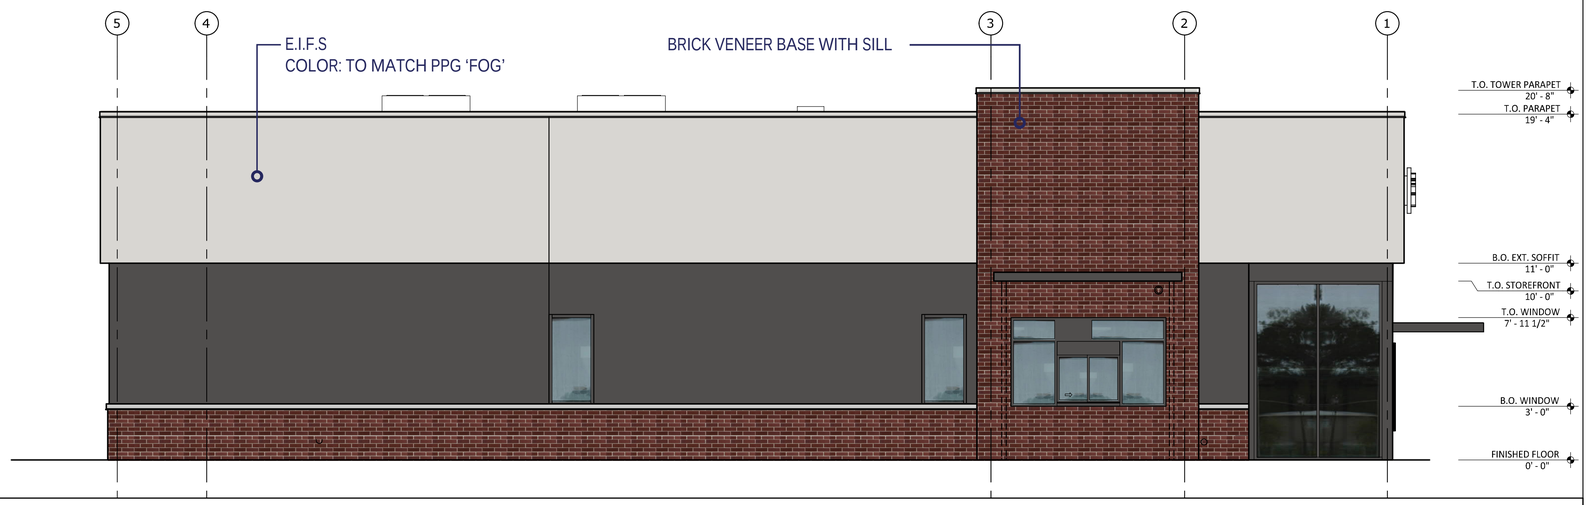

2 LEFT SIDE ELEVATION

SCALE: 1/4" = 1'-0"

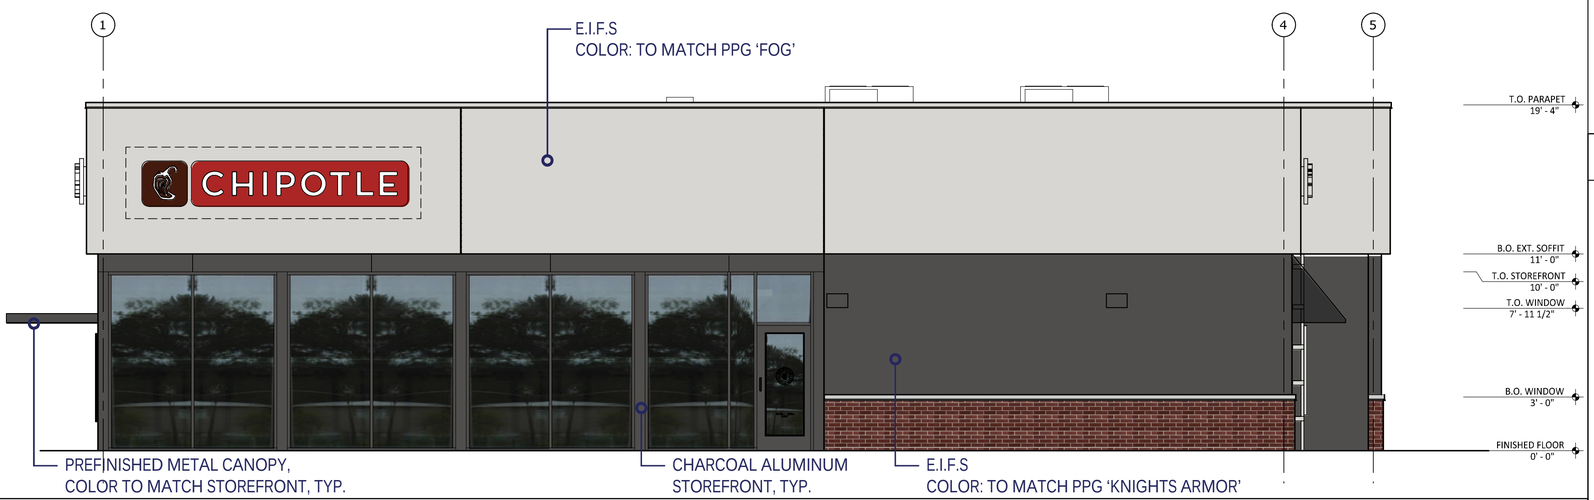

1 RIGHT SIDE ELEVATION

SCALE: 1/4" = 1'-0"

KEY PLAN

NTS

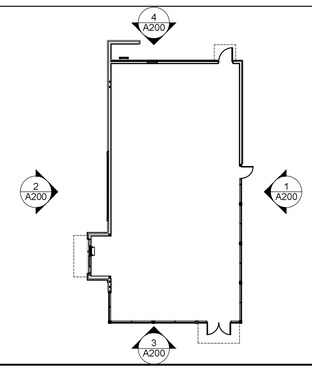

ARCHITECT

PHASE ZERO DESIGN

35 POND PARK ROAD, BAY 16
HINGHAM, MA 02043
PHONE: (781) 452-7121
FAX: (781) 875-3039
www.phasezerodesign.com

KINCORA WATERFORD, LLC

170 WORCESTER STREET, SUITE 204
WELLESLEY HILLS, MA 02481
PHONE: (339) 222-6262

CONSULTANT: MEP

CONSULTING ENGINEERING SERVICES, INC.
811 MIDDLE STREET
MIDDLETOWN, CT 06457
PHONE: (860) 632-1682

CONSULTANT: STRUCTURAL

MICHAEL HORTON ASSOCIATES, INC.
151 MEADOW STREET
BRANFORD, CT 06405
PHONE: (203) 481-8600

CIVIL

RJO'CONNELL & ASSOCIATES, INC.
80 MONTVALE AVENUE, SUITE 201
STONEHAM, MA 02180
PHONE: (781) 279-0180

PROJECT

CHIPOTLE BUILDING SHELL

122-124 BOSTON POST ROAD
WATERFORD, CT

REVISIONS

REV	DATE	DESCRIPTION / COMMENTS

SEAL

ISSUED FOR: PLANNING & ZONING

ISSUED DATE: 09.13.2023

DRAWN BY: AN

CHECKED BY: WTG

PROJECT NUMBER: 21961

Copyright (c) by Phase Zero Design Corp. All Rights Reserved.

DRAWING NAME

EXTERIOR ELEVATIONS

DRAWING NO.

A200

Plot Date: 9/13/2023 9:23:46 AM, Dwg Filename: H:\Retail\Kincora\21961 Chipotle shell, Waterford, CT\03 - Drawings\AutoCAD\Construction Documents\21961_A200 EXTERIOR ELEVATIONS.dwg