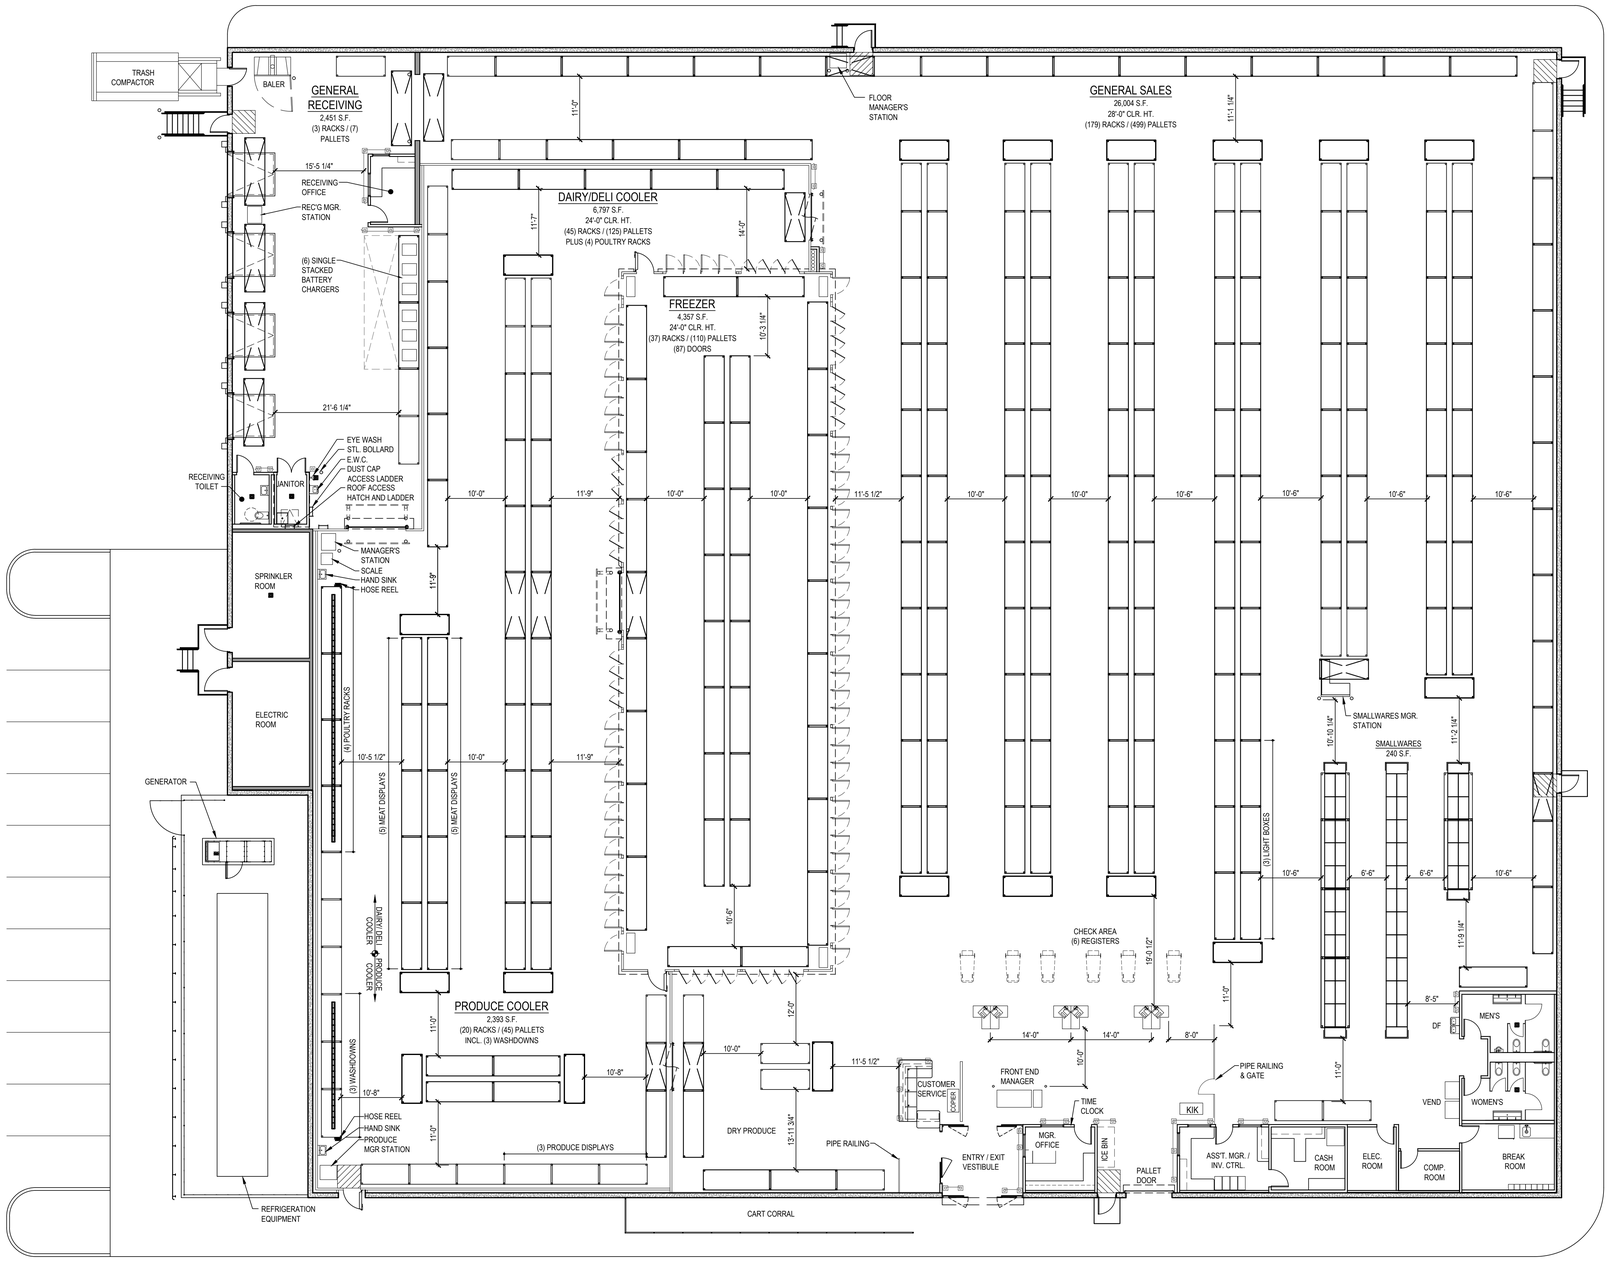

FIXTURE PLAN

SCALE: 3/32"=1'-0"

DENOTES PASS THRU RACKS
10'-0" CLEAR OPENING @ MAN DOORS & 12'-0" CLEAR @ OTHER LOCATIONS UNLESS NOTED OTHERWISE

DENOTES FULL HEIGHT STUD WALL

NOTES:

1. THIS PLAN IS PRIMARILY PROVIDED FOR THE USE BY RESTAURANT DEPOT. FOR CONSTRUCTION DIMENSIONS, SEE SHEET A-2.2.
2. VERIFY ALL MANAGER'S STATION LOCATIONS WITH RD REP.
3. RACKING UNDER SEPARATE PERMIT.

ADA ARCHITECTS
17710 Detroit Avenue Lakewood, Ohio 44107
Phone (216) 521-5134 Fax (216) 521-4824
www.adaarchitects.com

Restaurant Depot - WATERFORD, CT

161 WATERFORD PARKWAY NORTH
WATERFORD, CT 06385

THESE DOCUMENTS CONTAIN INFORMATION PROPRIETARY TO ADA ARCHITECTS, INC.
UNAUTHORIZED USE OF THESE DOCUMENTS IS EXPRESSLY PROHIBITED UNLESS AGREED UPON IN WRITING.

ISSUANCES

#	DATE	TYPE

FIXTURE PLAN
(REFERENCE ONLY)

DATE

JOB NO. 25246

SHEET NO. A-2.1